INTERNATIONAL FIREBALL

1/8

Note. mast and boom bands to be not less than 10 mm. in width. rule 16.17
The mast to be free from staying or bracing above a point 5166 mm from the heel, tenon excluded. rule 16(a)

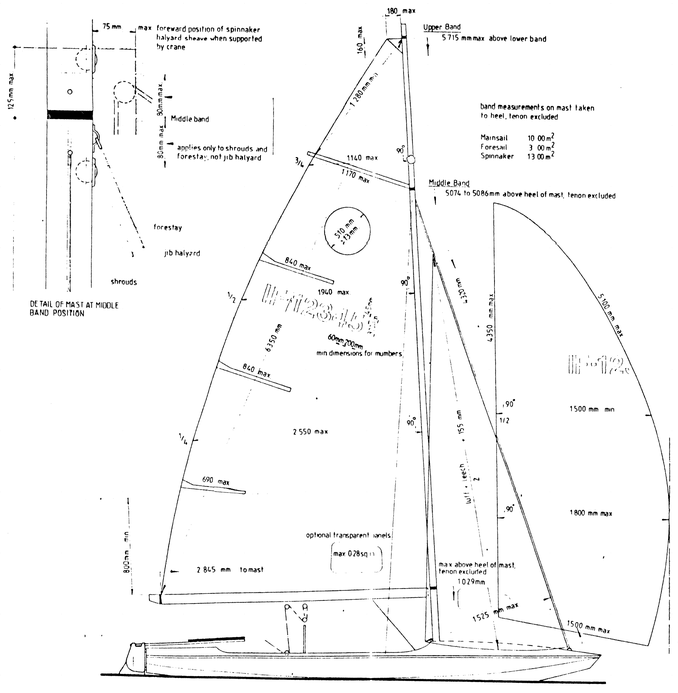

REFER TO THE CLASS RULES FOR THE REGULATIONS CONCERNING CONSTRUCTION AND REGISTRATION

SAILPLAN

© WORLD COPYRIGHT IYRU (holdings) limited, 60 Knightsbridge, London SW1X 7JX

Designed by Peter Milne
Drawn by David Redding
Published by Fireball International
Date May 1986

2/8

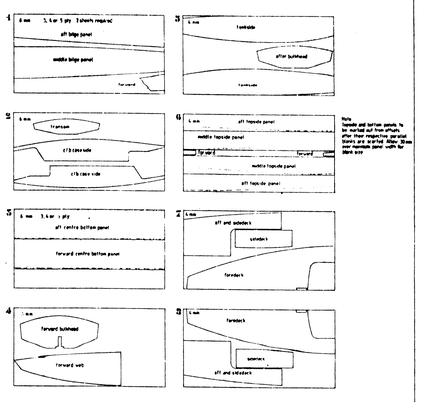

PLYWOOD LAYOUT SKETCH

This Sketch shows The Suggested Layout of the Various Items on the Sheets of Ply
Do Not Scale From This Drawing

© WORLD COPYRIGHT IYRU (holdings) limited, 60 Knightsbridge, London SW1X 7JX

Designed by Peter Milne
Drawn by David Redding
Published by Fireball International
Date May 1986

3/8

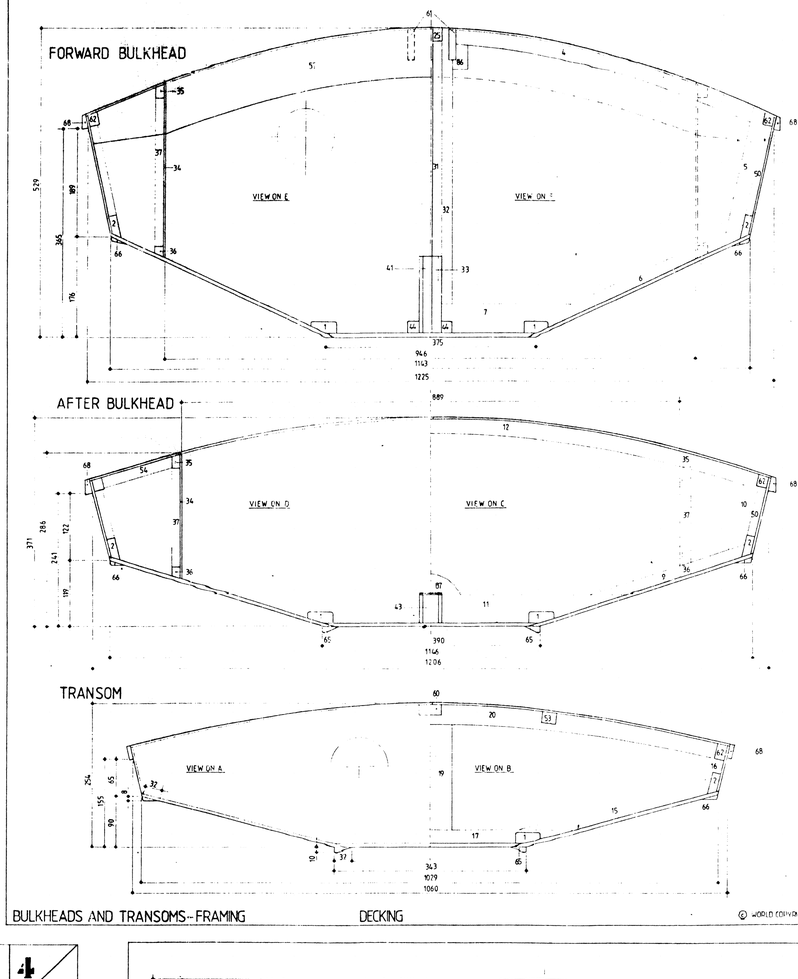

BULKHEADS AND TRANSOMS - FRAMING

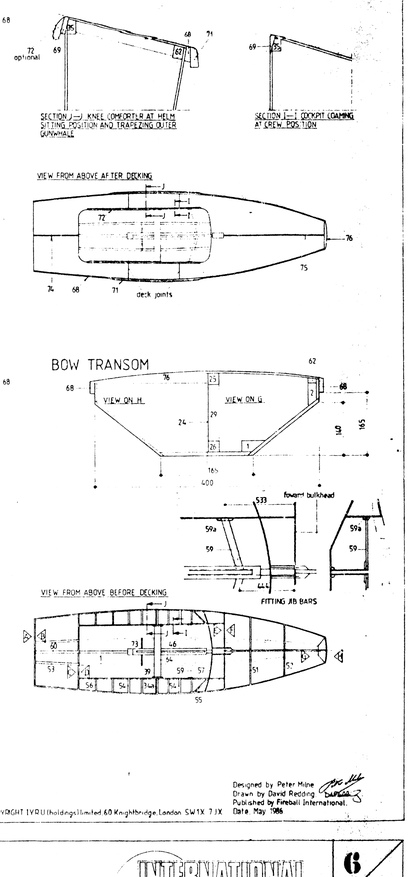

DECKING

© WORLD COPYRIGHT IYRU (holdings) limited, 60 Knightsbridge, London SW1X 7JX

Designed by Peter Milne
Drawn by David Redding
Published by Fireball International
Date May 1986

4/8

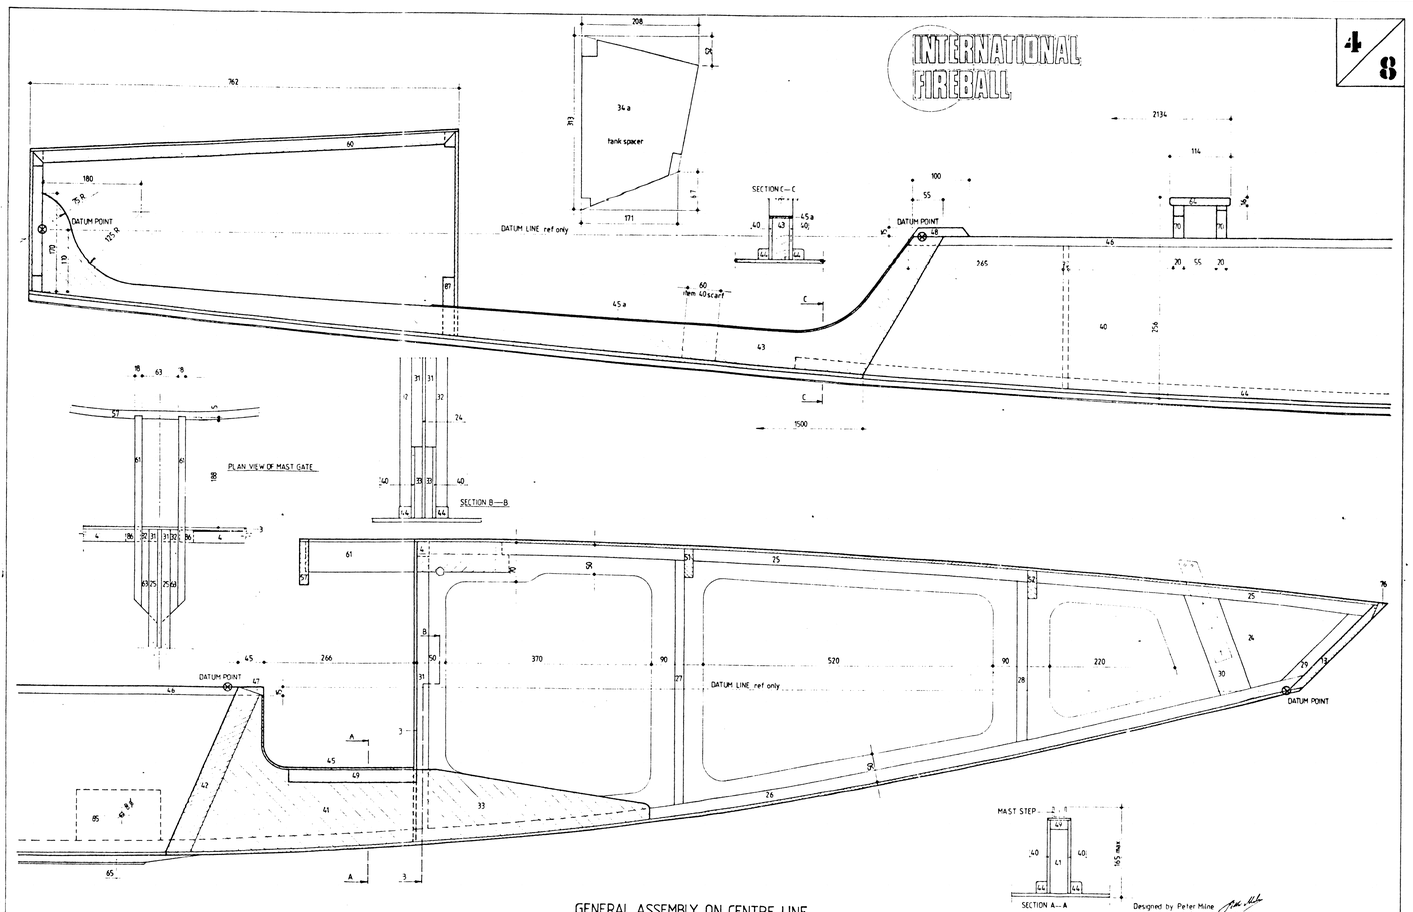

GENERAL ASSEMBLY ON CENTRE LINE

Designed by Peter Milne
Drawn by David Redding
Published by Fireball International
Date May 1986

© WORLD COPYRIGHT IYRU (holdings) limited, 60 Knightsbridge, London SW1X 7JX

6/8

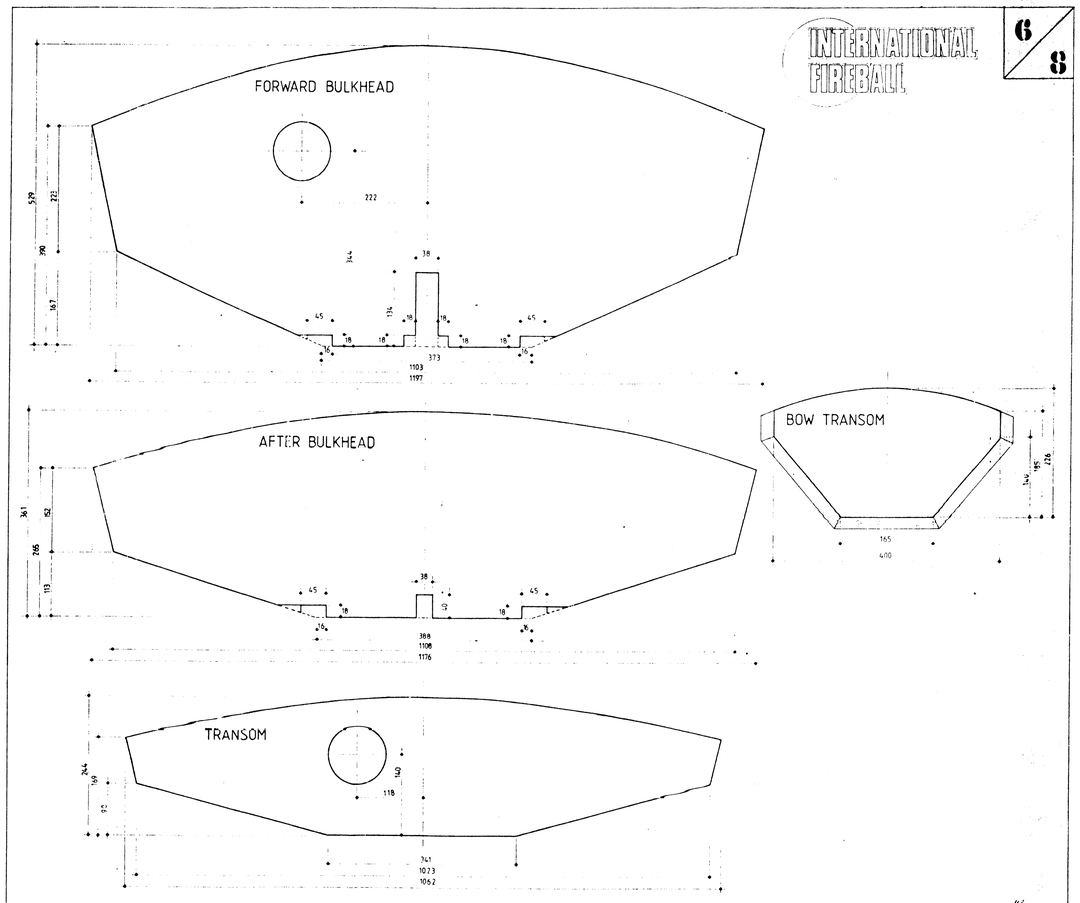

BULKHEAD AND TRANSOM PATTERNS

Designed by Peter Milne
Drawn by David Redding
Published by Fireball International
Date May 1986

© WORLD COPYRIGHT IYRU (holdings) limited, 60 Knightsbridge, London SW1X 7JX

5/8

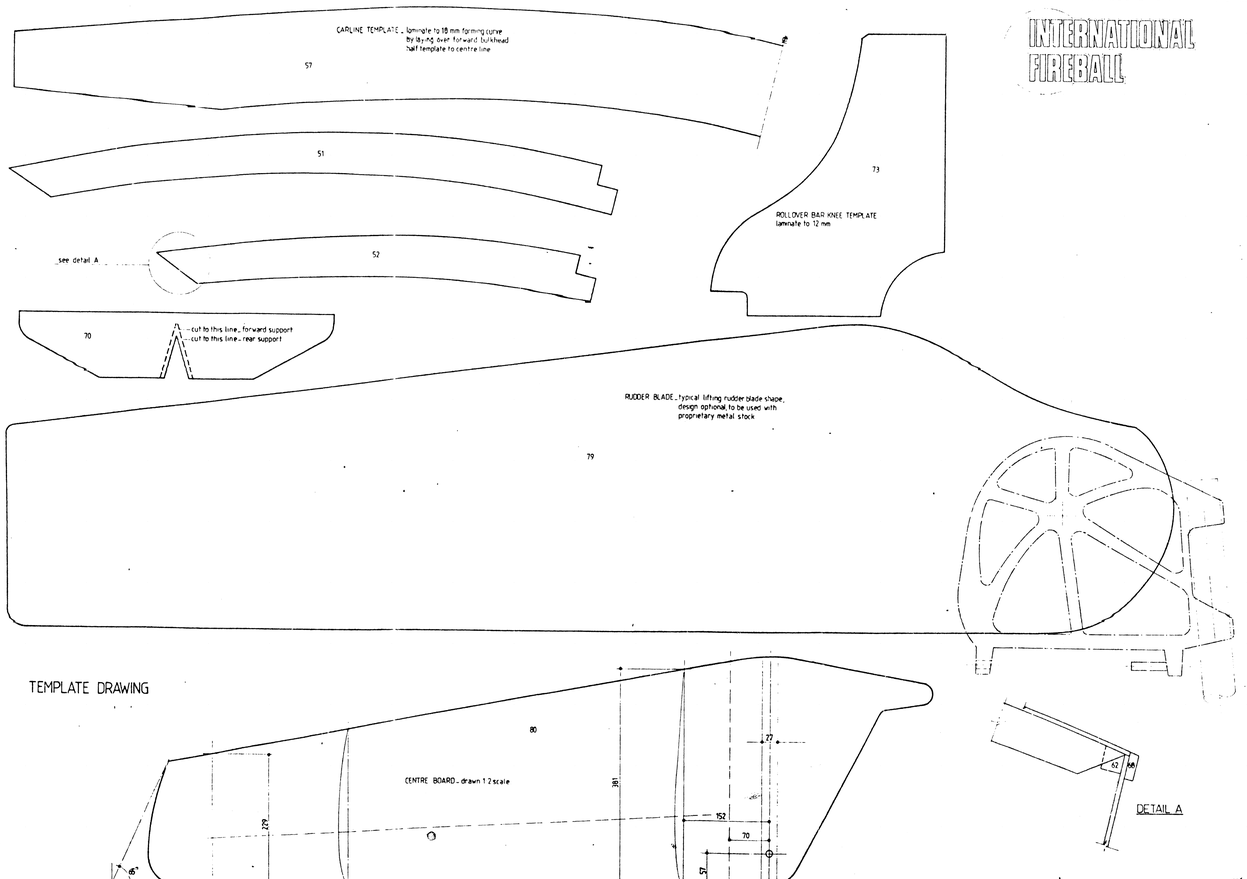

TEMPLATE DRAWING

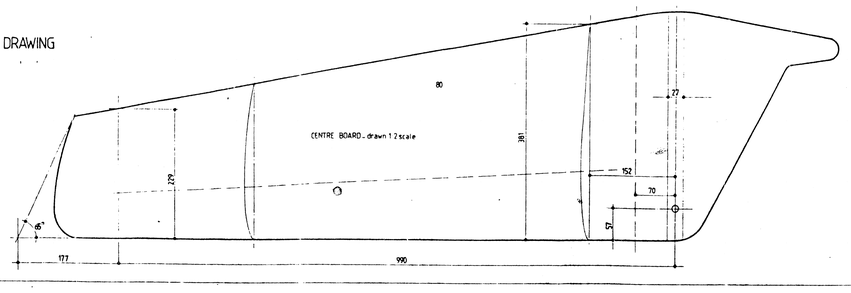

Designed by Peter Milne
Drawn by David Redding
Published by Fireball International
Date May 1986

© WORLD COPYRIGHT IYRU (holdings) limited, 60 Knightsbridge, London SW1X 7JX

8/8

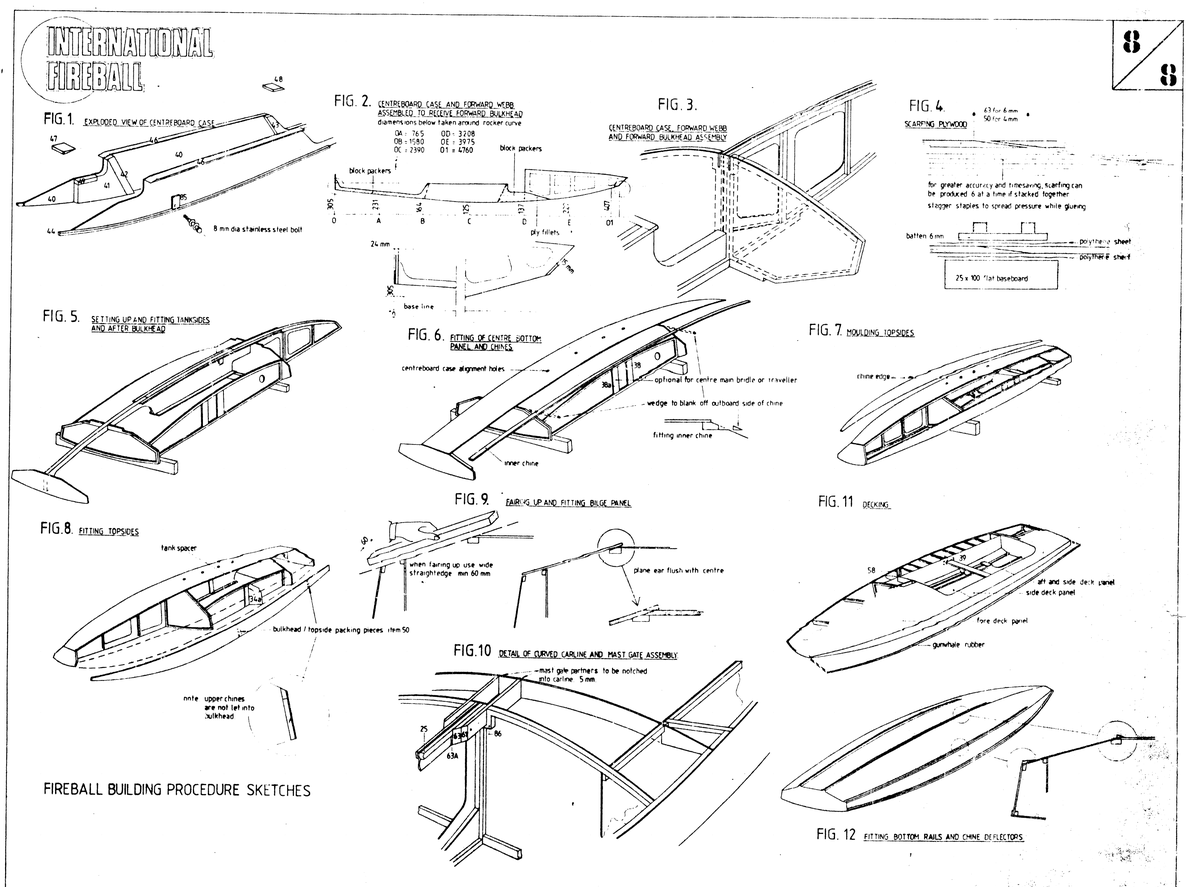

FIREBALL BUILDING PROCEDURE SKETCHES

Designed by Peter Milne
Drawn by David Redding
Published by Fireball International
Date May 1986

© WORLD COPYRIGHT IYRU (holdings) limited, 60 Knightsbridge, London SW1X 7JX